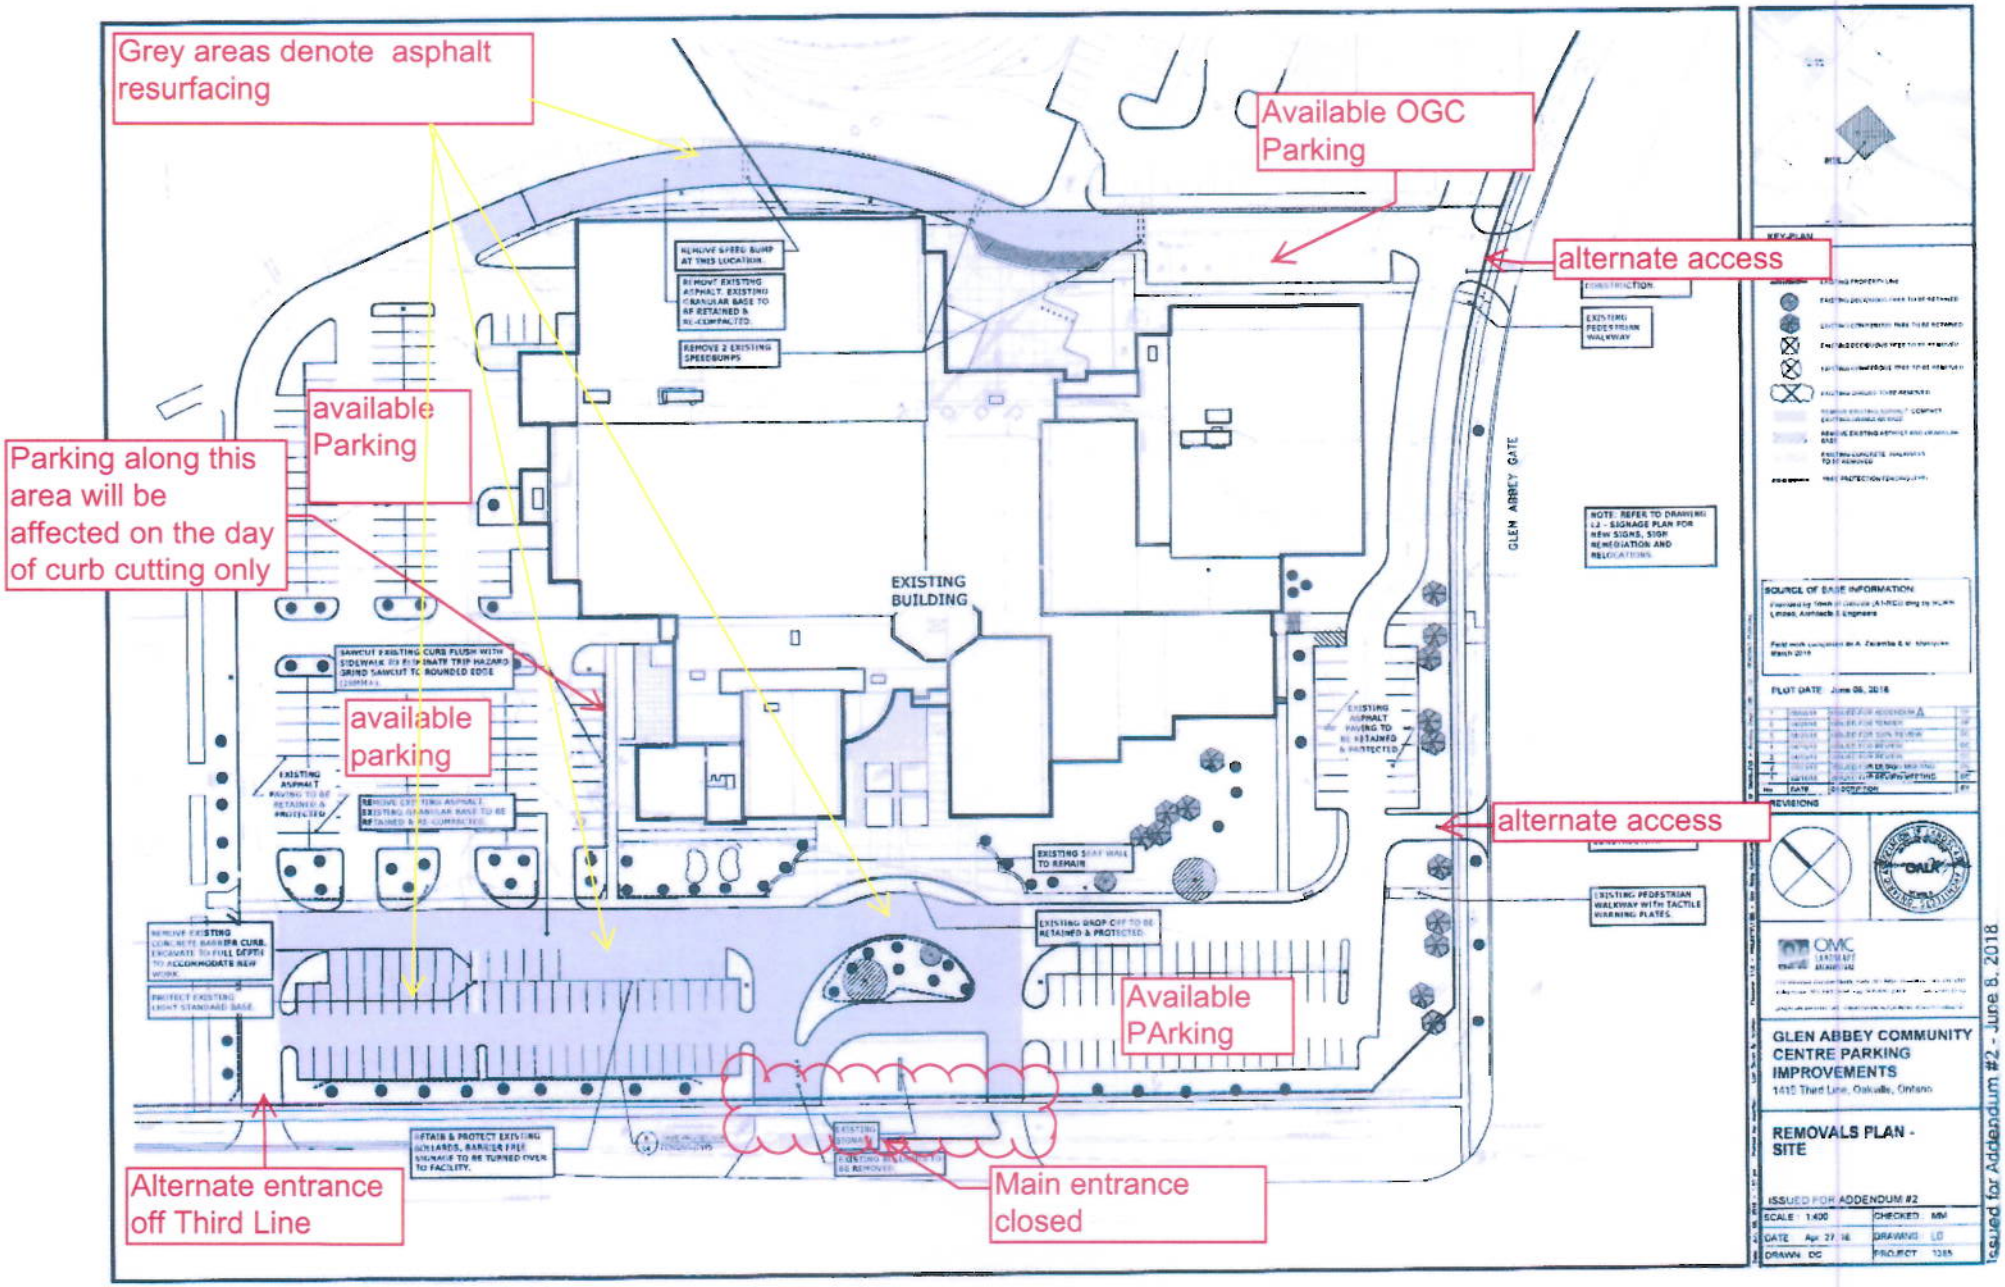
Grey areas denote asphalt resurfacing
Available OGC Parking
alternate access
available Parking
Parking along this area will be affected on the day of curb cutting only
EXISTING BUILDING
available parking
alternate access
Available PArking
Alternate entrance off Third Line
Main entrance closed
GLEN ABBEY COMMUNITY CENTRE PARKING IMPROVEMENTS
1415 Third Line, Oakville, Ontario
REMOVALS PLAN - SITE
ISSUED FOR ADDENDUM #2
Issued for Addendum #2 - June 8, 2018